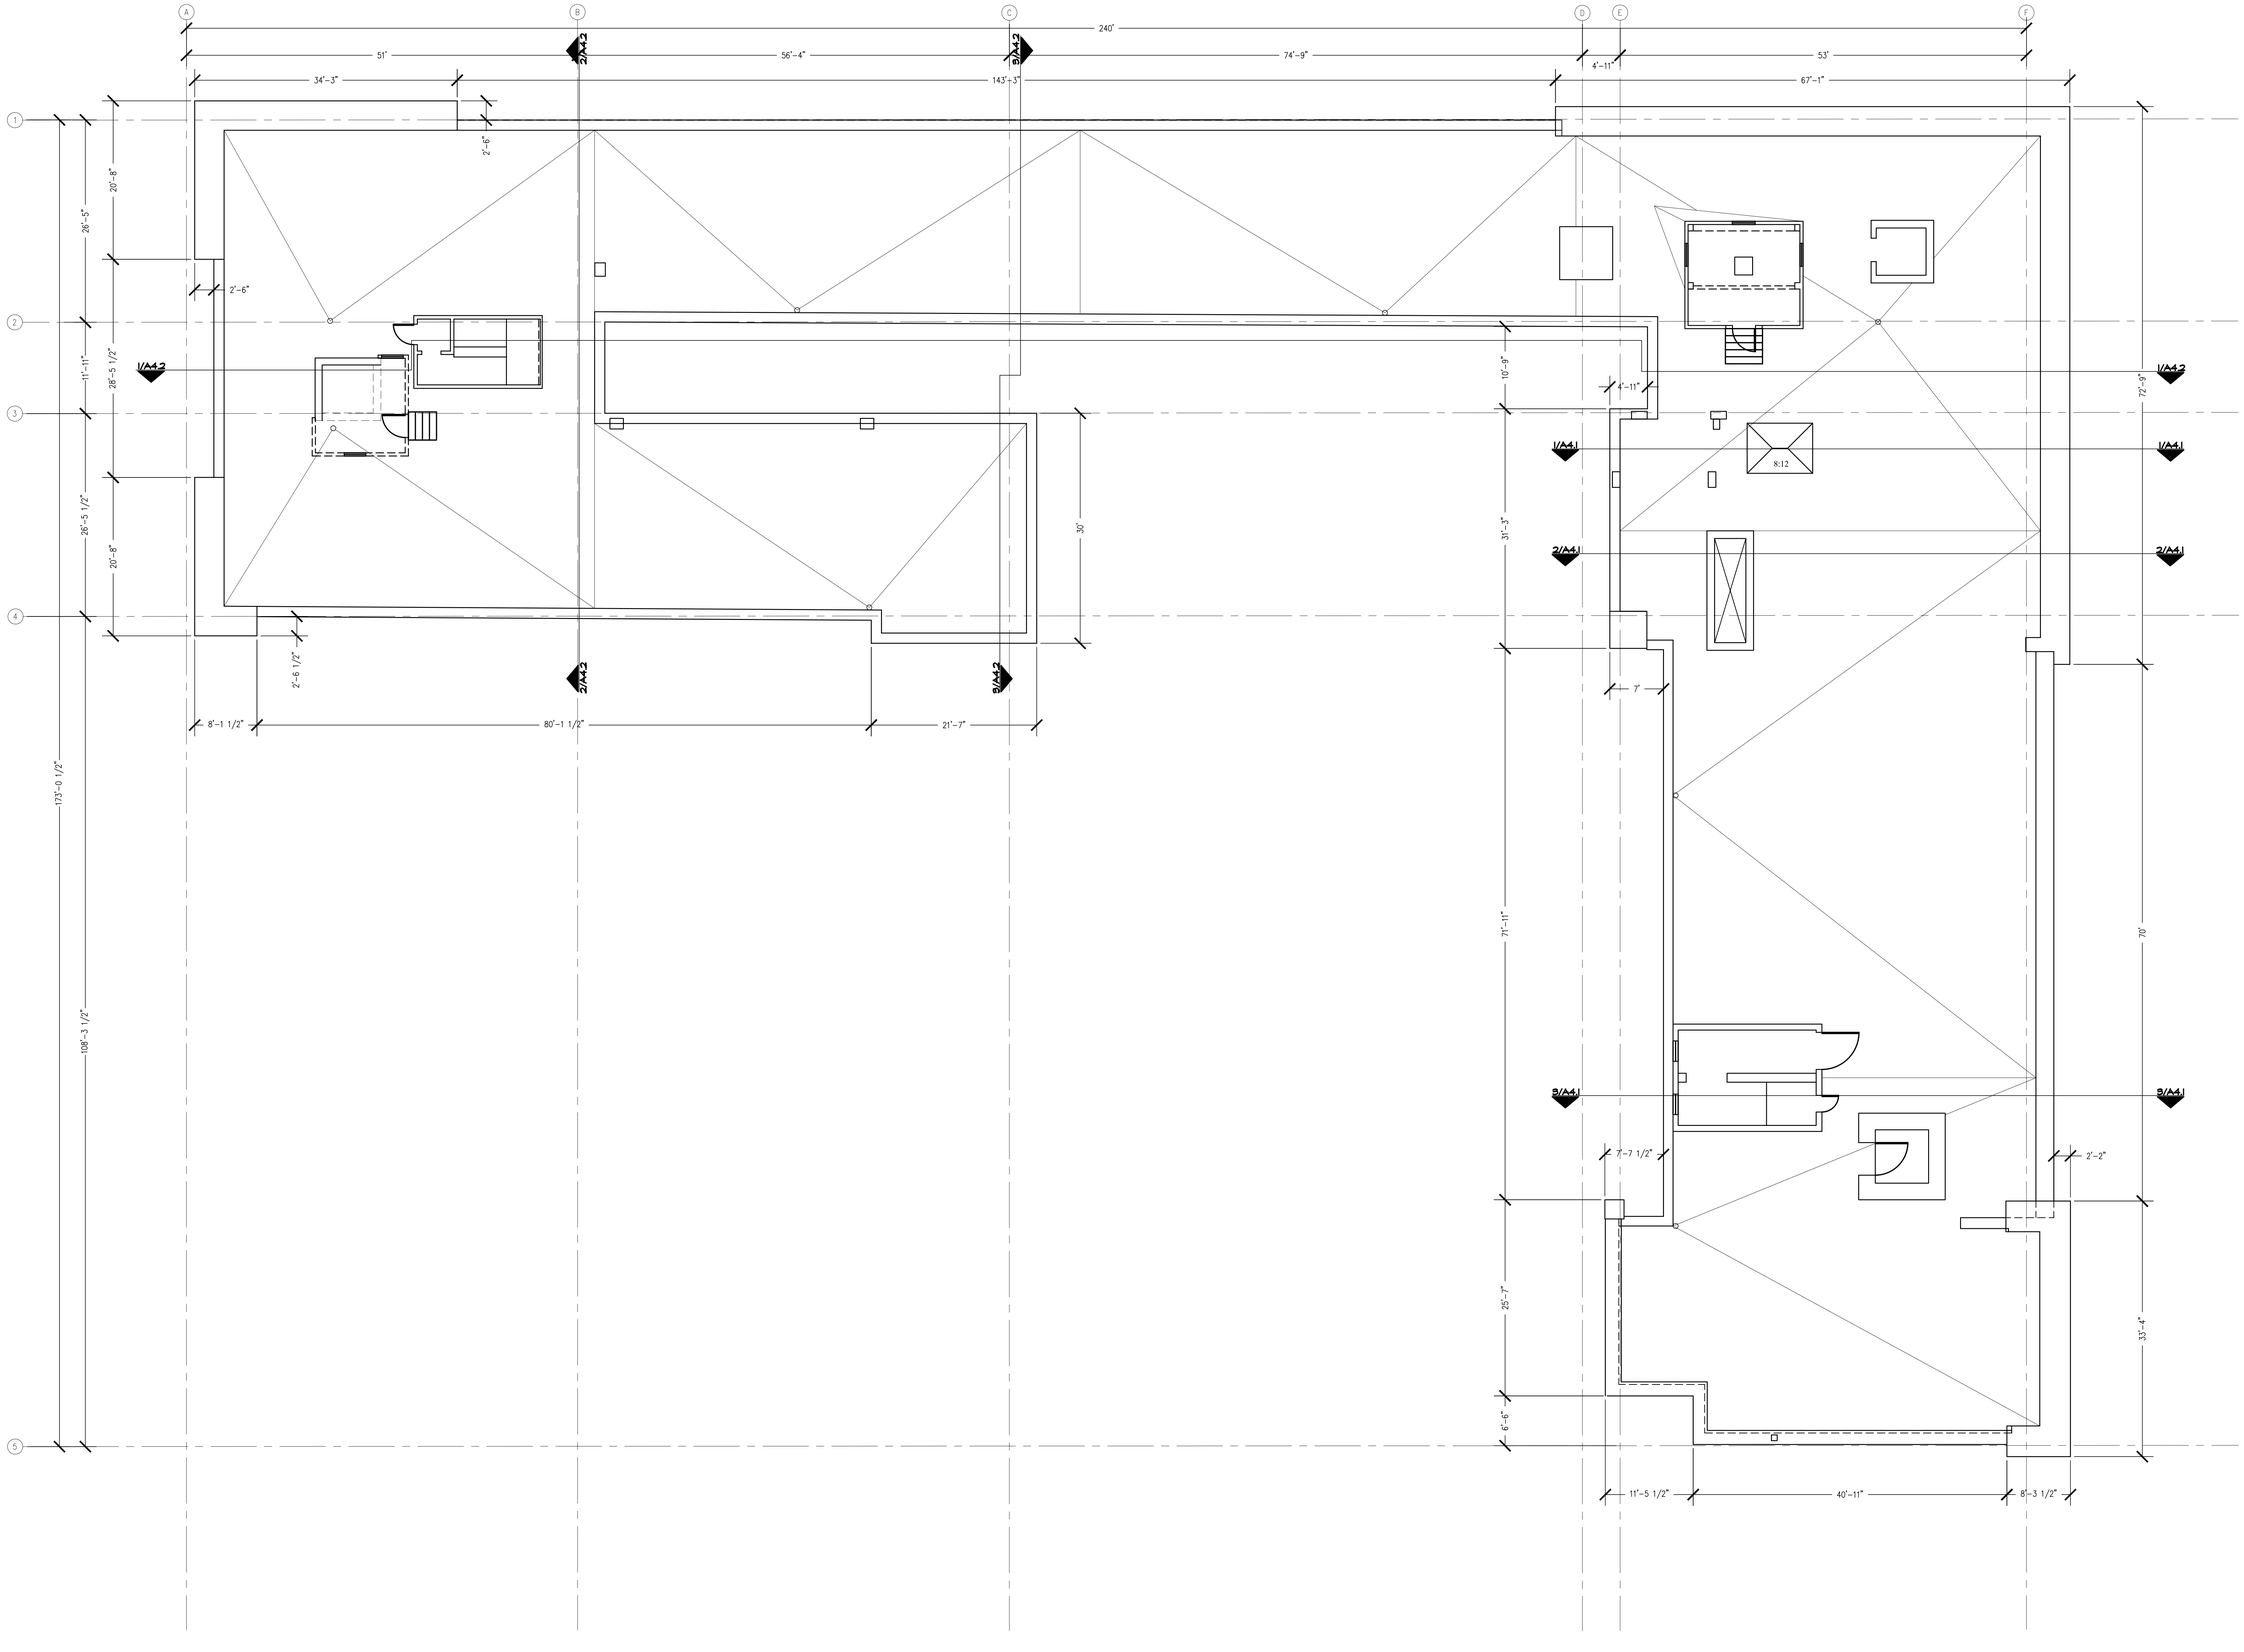

ROOF PLAN
1/8" = 1'-0"

INNOVATIVE
INTERIOR
ARCHITECTURE LLC

45 minnie court
old monroe, mo 63369
office+fax: 636.661.5059
www.iia-llc.com

Contact:
Shay Lewis
shay@iia-llc.com

In association with:
James A. Lichty Architects
7020 Bellinder
Mission Hills, KS 66208
Tel: 913.341.2356

Existing Conditions Survey:

Court Square Redevelopment

31 Elm Street
Elm Street
Springfield, Massachusetts

Revisions:

No:	Description:	Date:

Issue date: 11.11.11
Project number: 11-029

A2.1